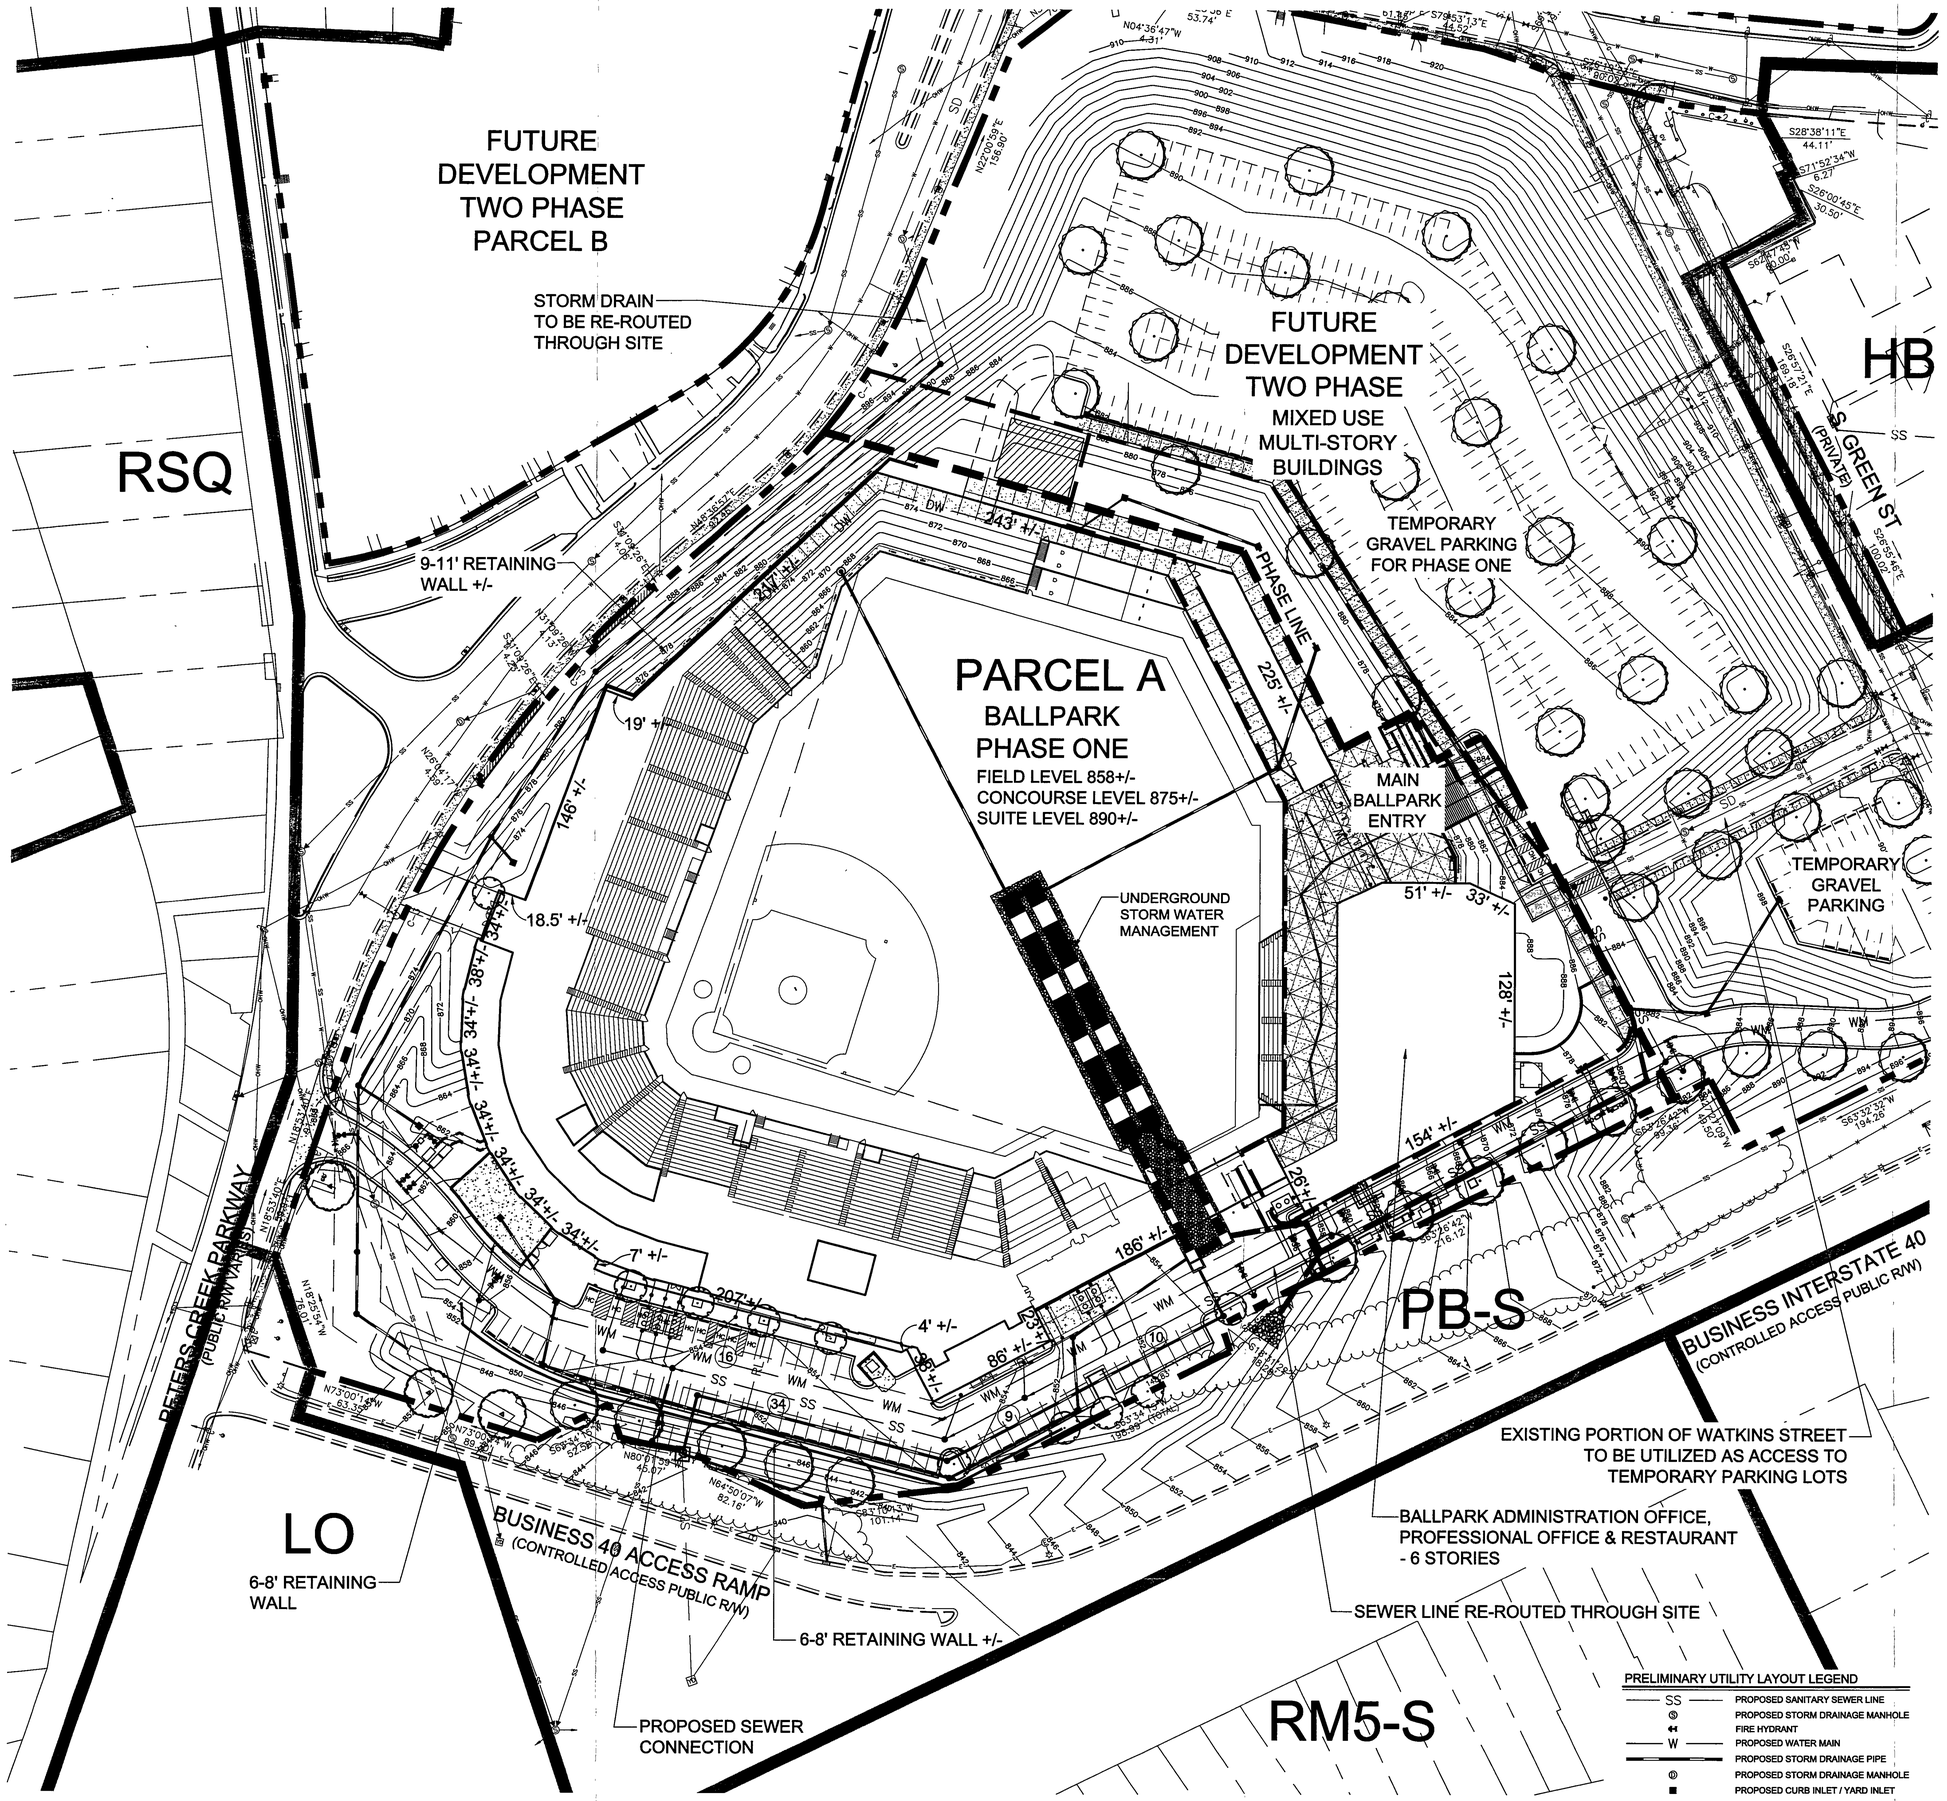

LOCATION MAP: NOT TO SCALE

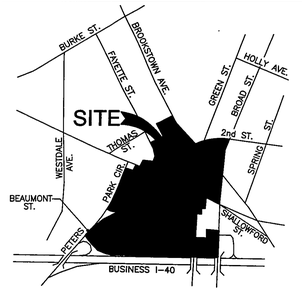

Brookstown

PETITIONERS: Zoning Docket: W-2936

Primo Properties, LLC
101 N. Cherry St., Suite 700
Winston-Salem, NC 27101
Ph. 336-331-4038
Fax 336-331-0319

OWNERS:

Block 97 Lot 117C
Block 98 Lots 001, 002A, 002B, 101D, 104, 106, 108A, 110 & 202B
Block 103 Lots 012, 013, 014, 015, 110, 111B, 112, 113B, 115B, 117B, 120C, 121, 201B, 202 & 303
Block 104 Lots 18B & 19
Block 635 Lots 102, 103, 104, 106, 107, 114, 201, 202, 203, 204 & 206A
Block 636 Lots 003, 004, 007A, 007B, 102, 103, 104, 105, 106, 107 & 108
Block 637 Lots 000C, 001B, 002B, 002W, 005S, 006B, 010P, 011P, 102, 103, 104, 105, 106B, 106C, 107B, 107C, 108, 109, 112, 113, 114, 115, 116, 117, 118, 119, 201B, 202, 505B & 506B
Block 638 Lots 001B, 002B, 003B, 004B, 005B, 010, 012, 013, 014, 015, 016, 017, 018, 019, 029, 030, 031, 032, 103 & 104
Block 639 Lots 006B, 008B, 023A, 023B, 101, 102, 103, 104, 105, 106, 108, 109, 110, 111, 112, 113, 114,118, 121 & 122
Block 640 Lots 005, 006, 007, 008, 019, 104B & 105B
Block 659 Lot 111
Brookstown Development Partners, LLC
101 Cherry Street, Apt/Unit 700
Winston-Salem, NC 27101

Block 97 Lots 118B, 119, 201 & 203
Frank D. Lawson &
Polly R. Lawson
P.O. Box 173
Danbury, NC 27016

Block 97 Lots 124A & 202
Lawrence C. Yow, Jr. &
Joan P. Yow
1004 Country Lane
Winston-Salem, NC 27107

Block 98 Lots 003A, 003B, 101A, 101C, 201 & 202A
Block 103 Lots 106 & 107
Block 637 Lots 001, 002, 003, 004, 005, 006, 007, 008, 009, 009P, 010, 011, 012, 13W, 110A, 110B & 111
Block 638 Lot 105
Block 639 Lots 002, 003, 004, 005, 007, 115, 116A & 116B
Block 659 Lot 109
City of Winston-Salem
P.O. Box 2511
Winston-Salem, NC 27101

Block 638 Lots 022B, 023B, 024B & 025B
R. Raymond Godsey, Jr.
2364 Ridge Road
Lexington, NC 27295

LANDSCAPE ARCHITECTS/
LAND PLANNERS/
CIVIL ENGINEERS:

Stimmel
Stimmel Associates, PA
Landscape Architecture
Civil Engineering
Land Planning
601 N. Trade Street Suite 200
Winston Salem, NC
27101-2916
P: 336.723.1067
F: 336.723.1069

NORTH 40 0 40 80 120 SCALE: 1" = 40'

Stimmel
Stimmel Associates, PA
Landscape Architecture
Civil Engineering
Land Planning
601 N. Trade Street Suite 200
Winston-Salem, NC 27101-2916
P: 336.723.1067
F: 336.723.1069

SEALS:
PRELIMINARY DRAWING
NOT APPROVED FOR CONSTRUCTION

PROJECT:

Brookstown
Winston-Salem, NC
Zoning Docket: W-2936

CLIENT:
PRIMO PROPERTIES, LLC
101 N. CHERRY ST.
SUITE 700
WINSTON-SALEM, NC 27101
PH. 336-331-4038
FAX 336-331-0319

DRAWN:	LD, JKB
DATE:	4-2-08
REVISIONS:	
JOB. NO:	07-337

SHEET TITLE:
Staff Change Plan

SCALE: 1" = 40'
SHEET NO.:
SC-2

© STIMMEL ASSOCIATES, P.A.